DEPARTMENT OF DEVELOPMENT
Ellis County

dod@co.ellis.tx.us
972-825-5200
co.ellis.tx.us/dod

Public Notice

The Ellis County Commissioners' Court will consider and act upon an application for a replat of **Oak Ridge Tracts 7A-R & 7C** to subdivide the property into two (2) lots for residential use. The property contains a total of ± 11.535 acres located on the south side of Greathouse Road, ± 786 feet west of Dawson Road, Road and Bridge Precinct No. 3. A copy of the replat request is shown below.
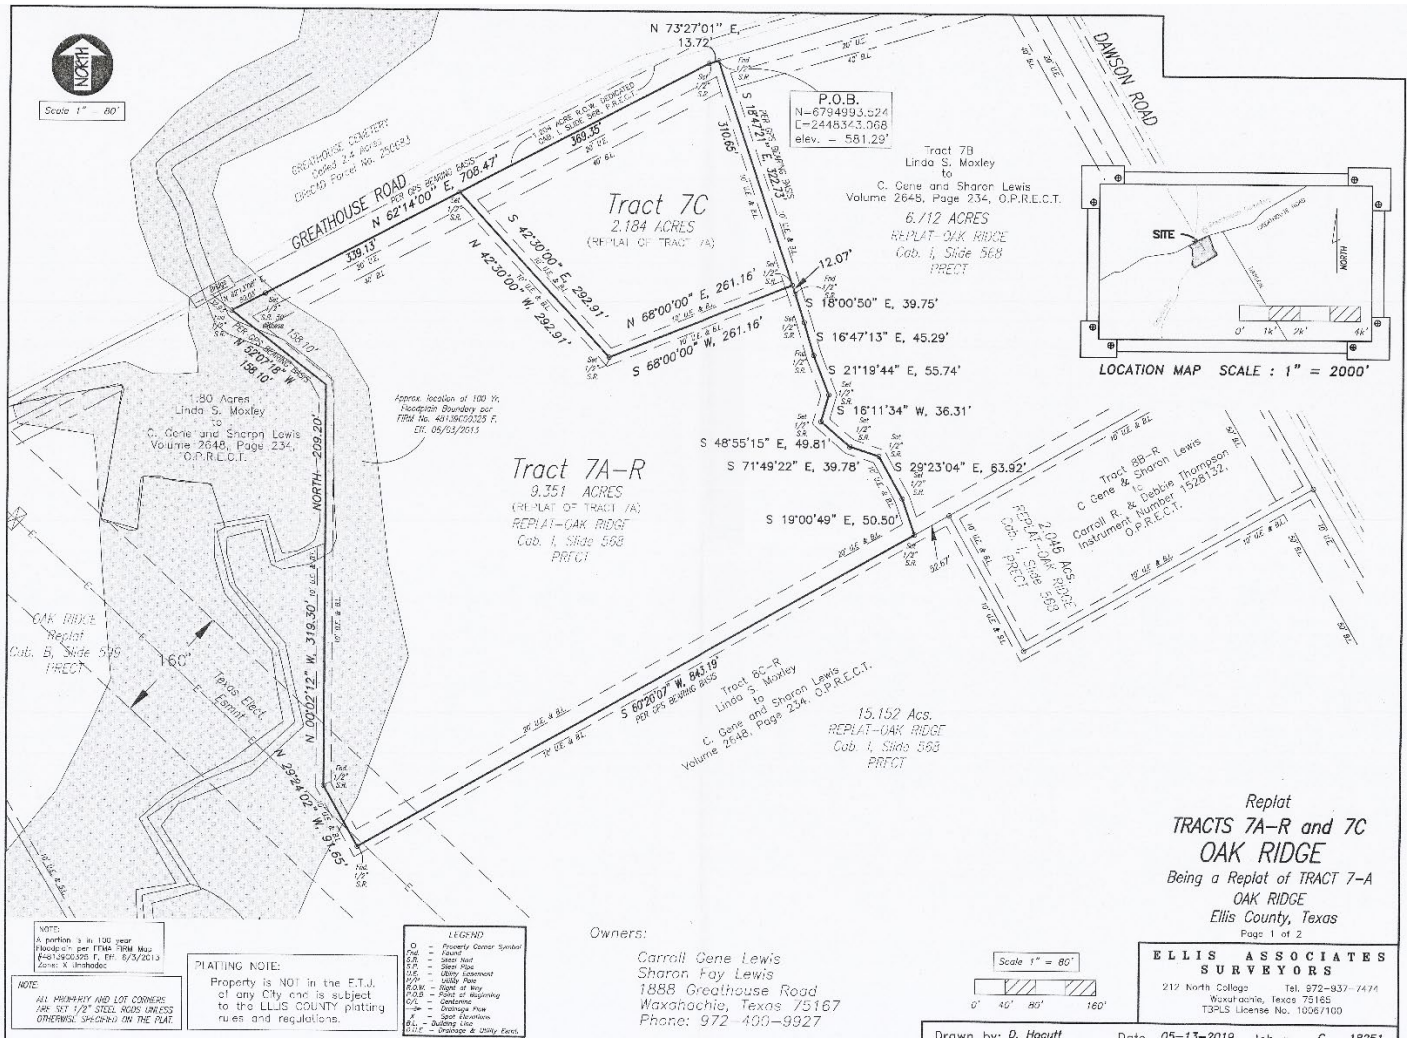
The replat will be presented before the Commissioners' Court on **Tuesday, July 16, 2019 at 2:00 PM** on the second floor of the historic Ellis County Courthouse, 101 West Main Street, Waxahachie, TX. 75165. Please direct any questions to the Department of Development at 972-825-5200.